VIOX&VIOX
Civil Engineers, Surveyors, and Landscape Architects

MALL ROAD RECONSTRUCTION PROJECT CONCEPT PLAN
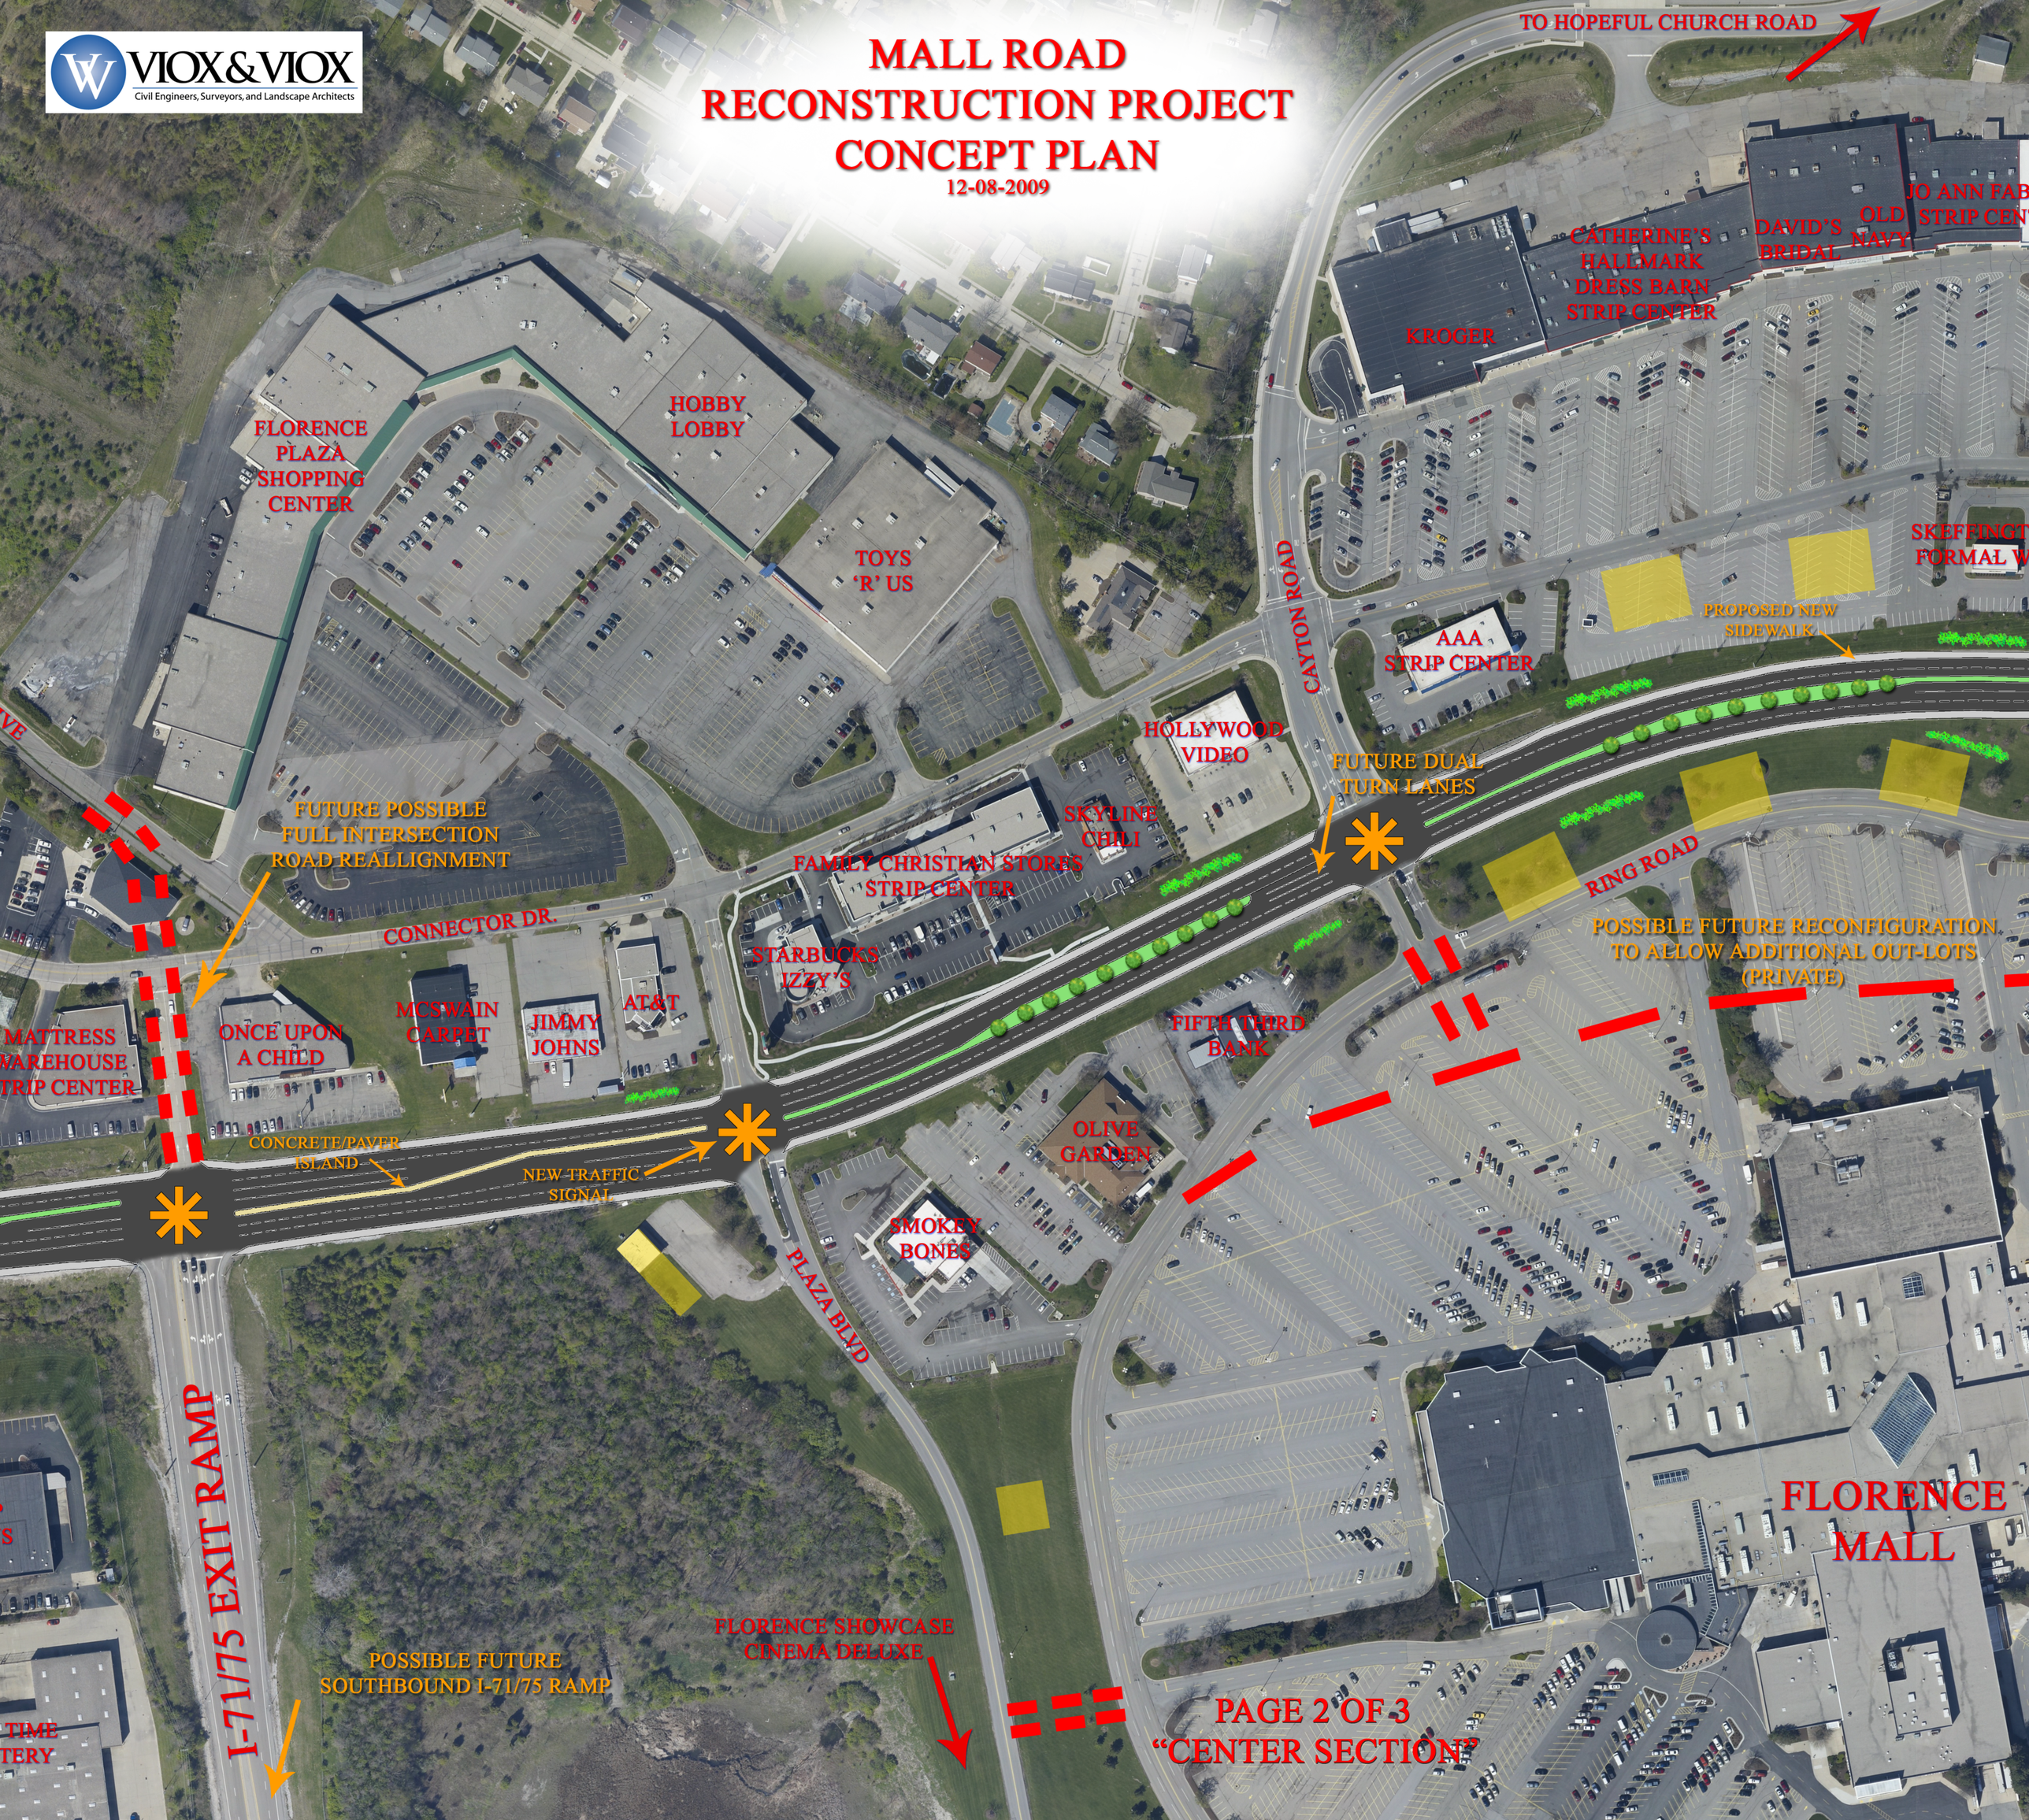
12-08-2009