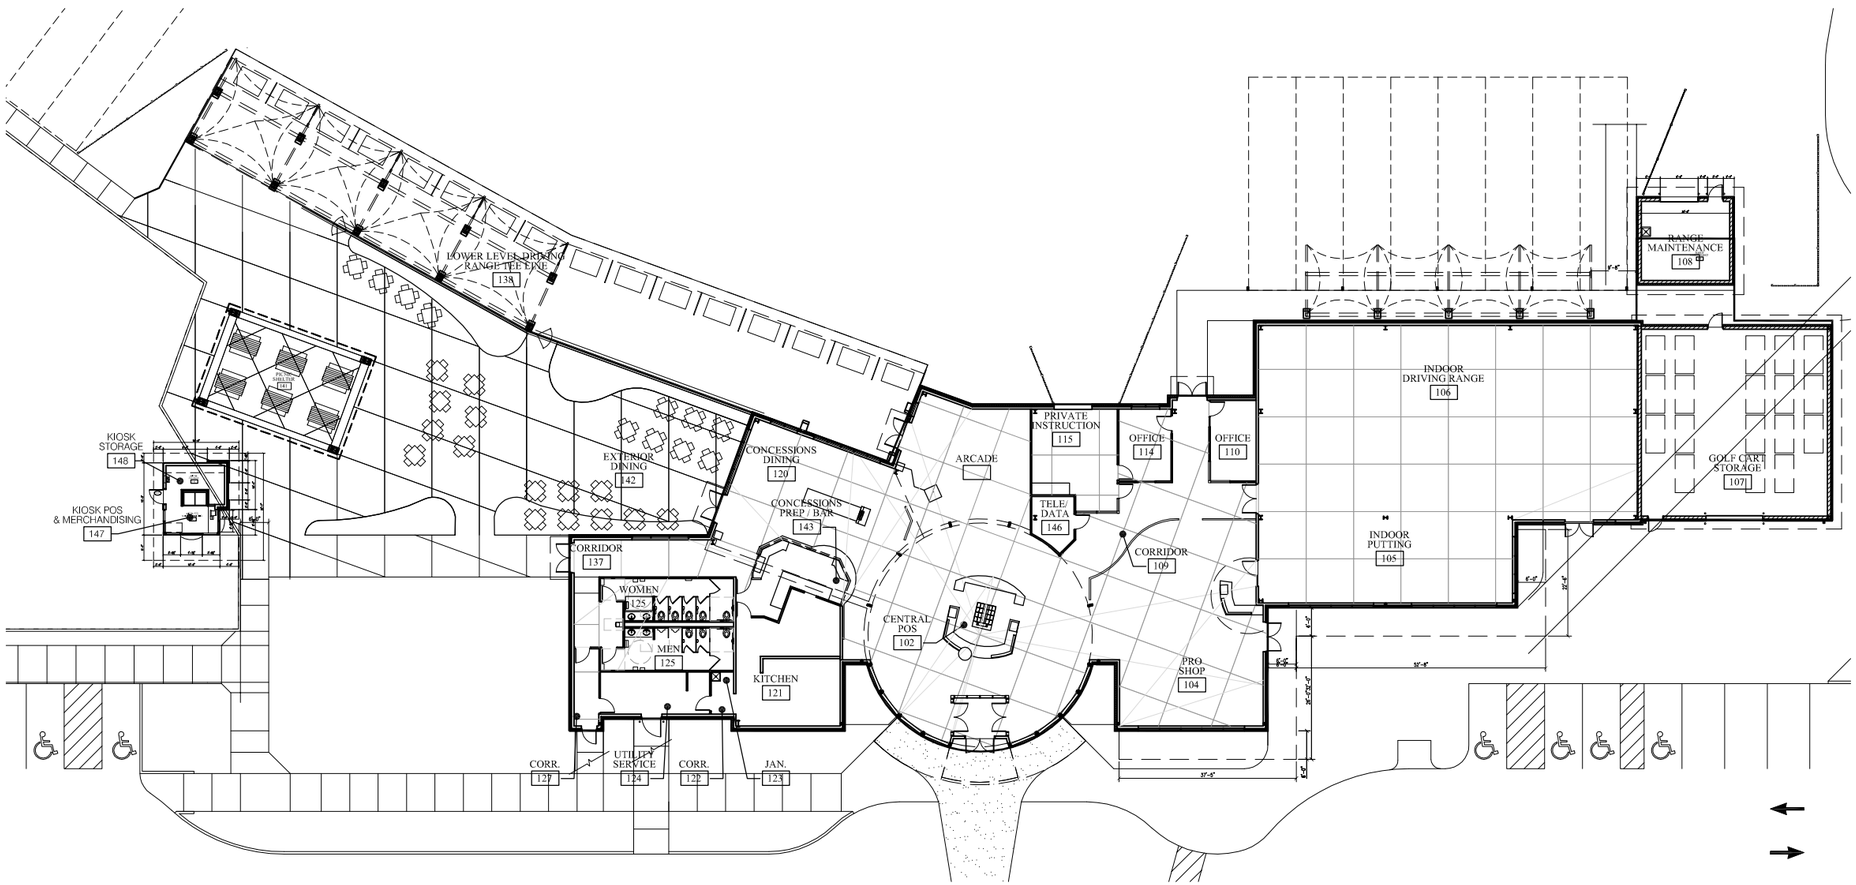

FLOOR PLAN

SCALE: 1/32"=1'-0"

World of Golf

Florence, KY

FILE LOCATION : C:\Documents and Settings\hraah.C17607\Desktop\world of golf\ PLOT DATE: Nov 11, 2009-9:08PM

FILENAME: 08-2058 As Bid Floor Plan 11-10-09.dwg

DATE: 11/11/09

K4 ARCHITECTURE, LLC
555 Geest Street
Cincinnati, Ohio 45203
Tel: (513) 455-5005
Fax: (513) 455-5008

ARCHITECTURE

THIS DOCUMENT, AND THE IDEAS AND DESIGNS INCORPORATED HEREIN, IS THE PROPERTY OF K4 ARCHITECTURE, L.L.C. AND IS NOT TO BE USED, IN WHOLE OR IN PART, FOR ANY OTHER PROJECT WITHOUT THE WRITTEN AUTHORIZATION OF K4 ARCHITECTURE, L.L.C. COPYRIGHT 2002, K4 ARCHITECTURE, L.L.C. ALL RIGHTS RESERVED