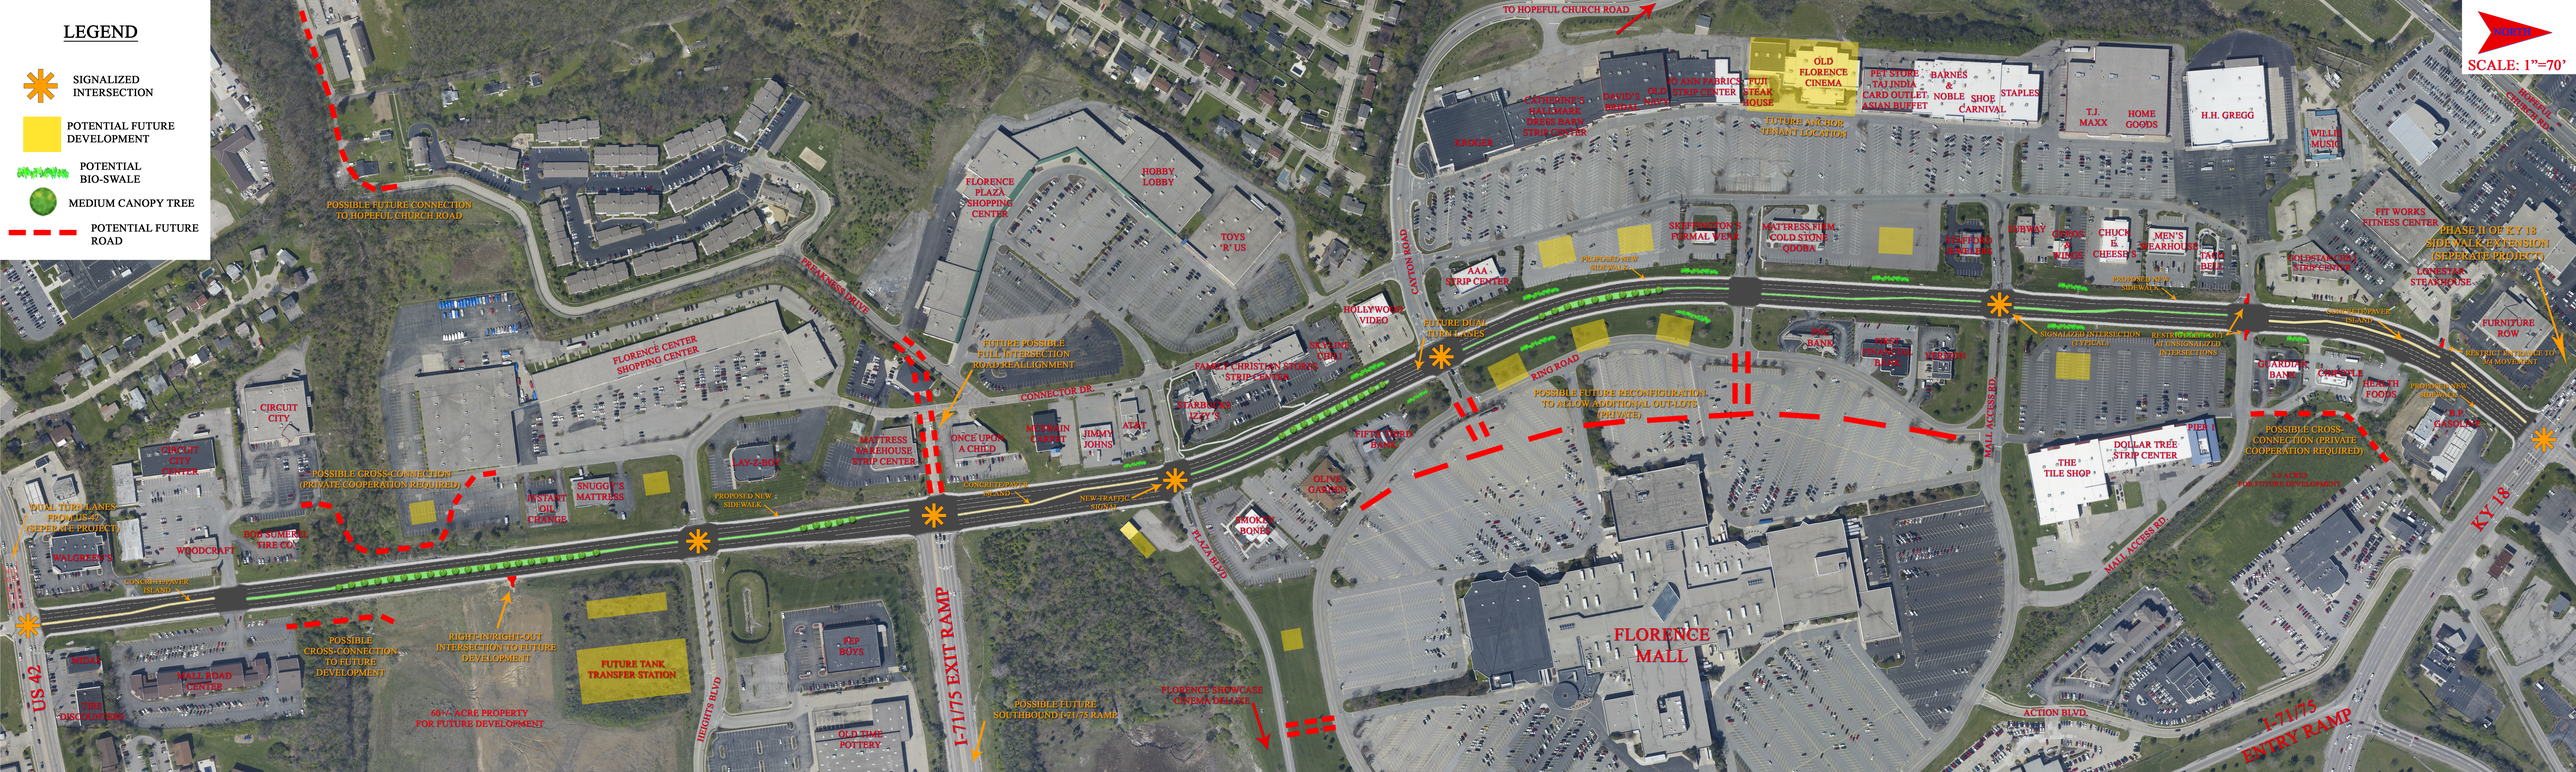
LEGEND
SIGNALIZED INTERSECTION
POTENTIAL FUTURE DEVELOPMENT
POTENTIAL BIO-SWALE
MEDIUM CANOPY TREE
POTENTIAL FUTURE ROAD
NORTH
SCALE: 1"=70'
TO HOPEFUL CHURCH ROAD
POSSIBLE FUTURE CONNECTION TO HOPEFUL CHURCH ROAD
FLORENCE PLAZA SHOPPING CENTER
HOBBY LOBBY
TOYS 'R' US
FLORENCE CENTER SHOPPING CENTER
CIRCUIT CITY
CIRCUIT CITY STRIP CENTER
POSSIBLE CROSS-CONNECTION (PRIVATE COOPERATION REQUIRED)
DUAL TURN LANES PROVIDED (SEPERATE PROJECT)
WALGREENS
WOODCRAFT
BUD SUMERS TIRE CO.
JIFFY LUBE
SNUGGLE'S MATTRESS
LAY-A-WAY
PROPOSED NEW SIDEWALK
CONCRETE PAVED ISLAND
RIGHT-IN/RIGHT-OUT INTERSECTION TO FUTURE DEVELOPMENT
POSSIBLE CROSS-CONNECTION TO FUTURE DEVELOPMENT
FUTURE TANK TRANSFER STATION
WALL ROAD CENTER
TIRE DISCOUNTERS
60+/- ACRE PROPERTY FOR FUTURE DEVELOPMENT
HEIGHTS BLVD
DEF BOYS
OLD TIME POTTERY
FRANKLIN DRIVE
MATTRESS WAREHOUSE STRIP CENTER
ONCE UPON A CHILD
FUTURE POSSIBLE FULL INTERSECTION ROAD REALLIGNMENT
CONNECTOR DR.
BURGER KING
JIMMY JOHNS
AT&T
NEW TRAFFIC SIGNAL
I-71/75 EXIT RAMP
POSSIBLE FUTURE SOUTHBOUND I-71/75 RAMP
FLORENCE SHOWCASE CINEMA DRIVE
PLAZA BLVD
STARBUCKS
JOY'S
FAMILY CHRISTIAN STORE'S STRIP CENTER
SKYLINE GRILL
HOLLYWOOD VIDEO
SIPE'S TIRE & AUTO
OLIVE GARDEN
SMOKY BONES
FUTURE DUAL TURN LANES
AAA - STRIP CENTER
PROPOSED NEW SIDEWALK
RING ROAD
POSSIBLE FUTURE RECONFIGURATION TO ALLOW ADDITIONAL OUT-LOTS (PRIVATE)
FLORENCE MALL
CENTURY ROAD
TO HOPEFUL CHURCH ROAD
KFC/LEE'S
AUTHORITY GOLF LEAGUE BRASS BARE STRIP CENTER
DAVIDS BRIDAL
OLD FABRICS STRIP CENTER
FUJI STEAK HOUSE
OLD FLORENCE CINEMA
FUTURE ANCHOR TENANT LOCATION
PET STORE - TAJ INDIA CARD OUTLET ASIAN BUFFET
BARNES & NOBLE
SHOE CARNIVAL
STAPLES
T.J. MAXX
HOME GOODS
H.H. GREGG
WILLIE MUSIC
SKEFFINGTON'S FORMAL WEAR
MATTRESS FIRM COLD STONE QUIZNOS
SIGNALIZED INTERSECTION (TYPICAL)
RESTRICTED RIGHT-OUT AT UNSIGNALIZED INTERSECTIONS
PNC BANK
WEST CHESTER BANK
VERIZON
SHOPTOWN SUPERMARKET
SUBWAY
DEBOE & WINGE
CHUCK E. CHEESE'S
MEN'S WEARHOUSE
TAKE BELL
FIT WORKS FITNESS CENTER
PHASE II OF KY 18 SIDEWALK EXTENSION (SEPERATE PROJECT)
LONESTAR STEAKHOUSE
FURNITURE ROW
RESTRICT ACCESS TO 1/4 MOVEMENT
GUARDIAN BANK
CHICKFILE
HEALTH FOODS
PROPOSED NEW SIDEWALK
B.P. GASOLINE
POSSIBLE CROSS-CONNECTION (PRIVATE COOPERATION REQUIRED)
DOLLAR TREE STRIP CENTER
PIER 1
THE TILE SHOP
MALL ACCESS RD.
ACTION BLVD
I-71/75 ENTRY RAMP
KY 18
US 42